OPTION 2

MEDICAL OFFICE

# STORIES:	3 office o/ 4 parking
AREA / DENSITY:	54,000 (3.5 F.A.R.= 210,395 s.f. allowed)
# PARKING SPACES:	180 Parking requirement: 1 space / 300 s.f.
HEIGHT:	90' t.o. parapet (90' max. per PD-57)

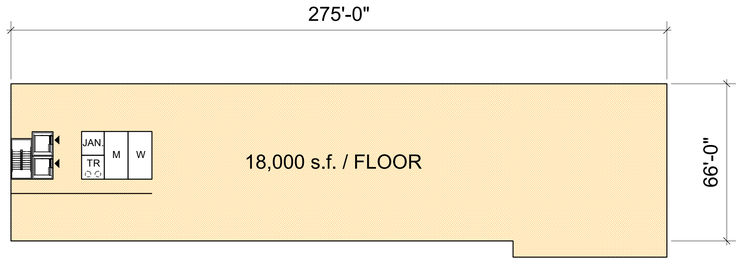

TYPICAL UPPER FLOOR 3
1" = 30'-0"

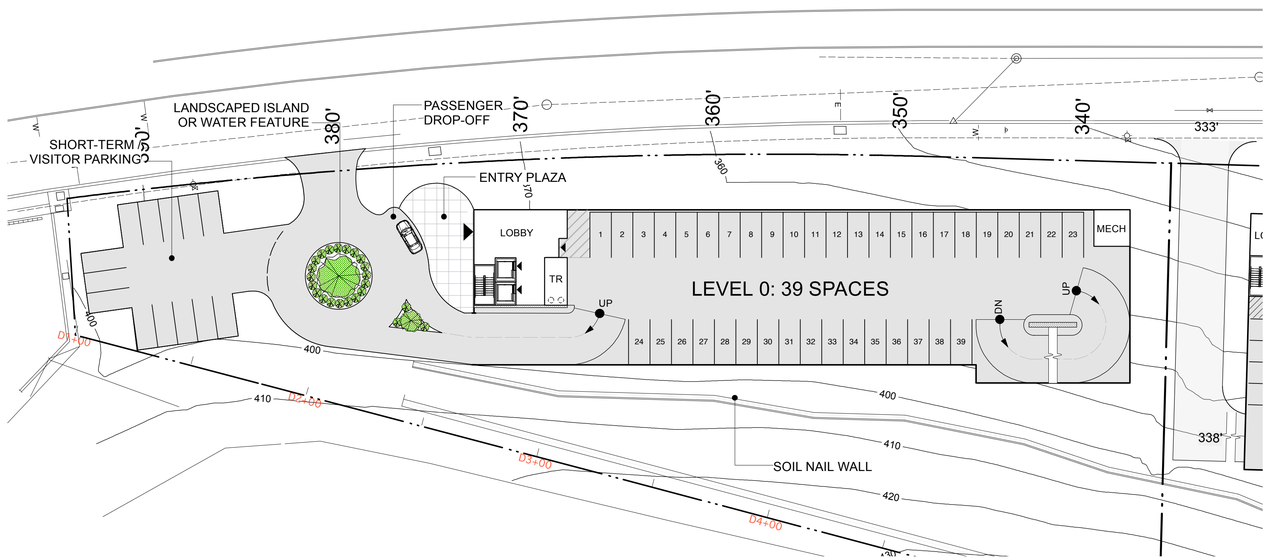

ENTRY LEVEL 2
1" = 30'-0"

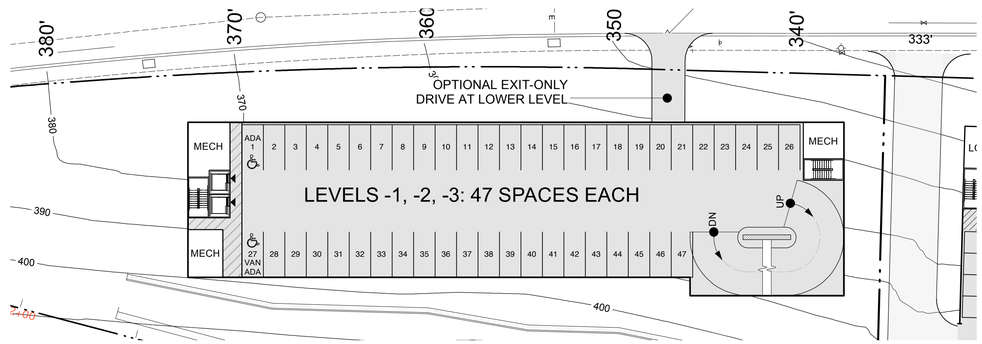

TYPICAL PARKING LEVEL 1
1" = 30'-0"

BDE ARCHITECTURE
465 California St Suite 1200
San Francisco CA 94104-1839
P:(415)677-0966 F:(415)677-0964

Client

Consultant

SERRAMONTE VISTA
COMMERCIAL SITE
Serramonte Boulevard
Daly City, CA

Issue	Date
REVIEW	9/8/08

Stamp
All drawings and written material appearing herein constitute original and unpublished work of the architect and may not be duplicated, used or disclosed without the written consent of the architect.

OPTION 2

Sheet Title

Scale 1"=30'-0"

Project No. 0811 Drawn By GM

Sheet Size: 24 x 36

A1.2